Plotted by Tansey, Gregory on May 26, 2023

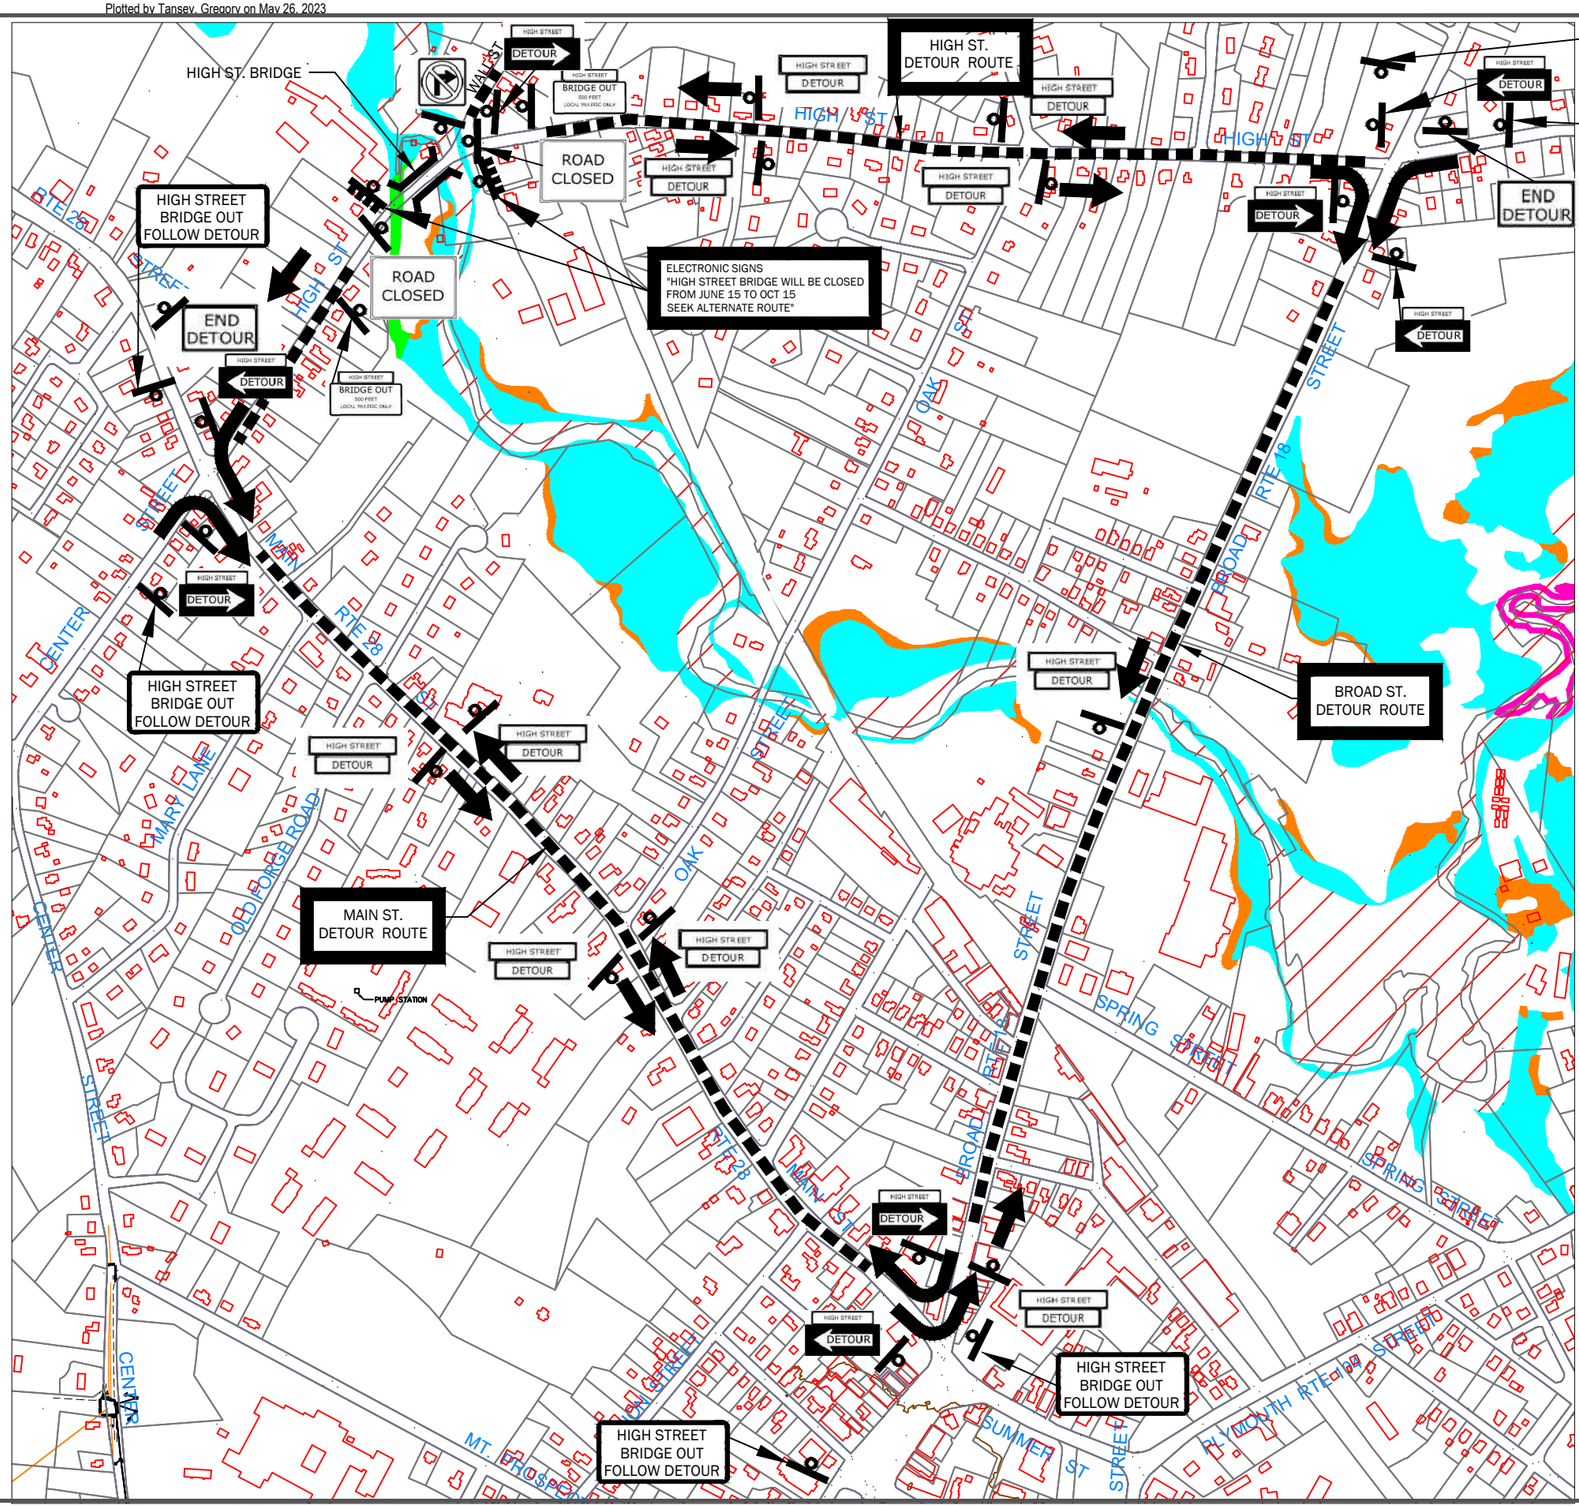

PATH: G:\BW Municipal Projects\Dam Projects\Jenkins Pond High St Dam and Bridge Removal\Project Plans\High Street Bridge Closure Detour Signs.dwg

HIGH STREET BRIDGE CLOSURE DETOUR ROUTE

No. Revision Date

DPW ENGINEER DATE

Permit Documents

Issue Date:05-19-23

Drawing Scale: 1" = 250'

Sheet Title

TRAFFIC MANAGEMENT PLAN
DETOUR ROUTES FOR
HIGH STREET BRIDGE CLOSURE

Sheet Number

SHEET 1 OF 1